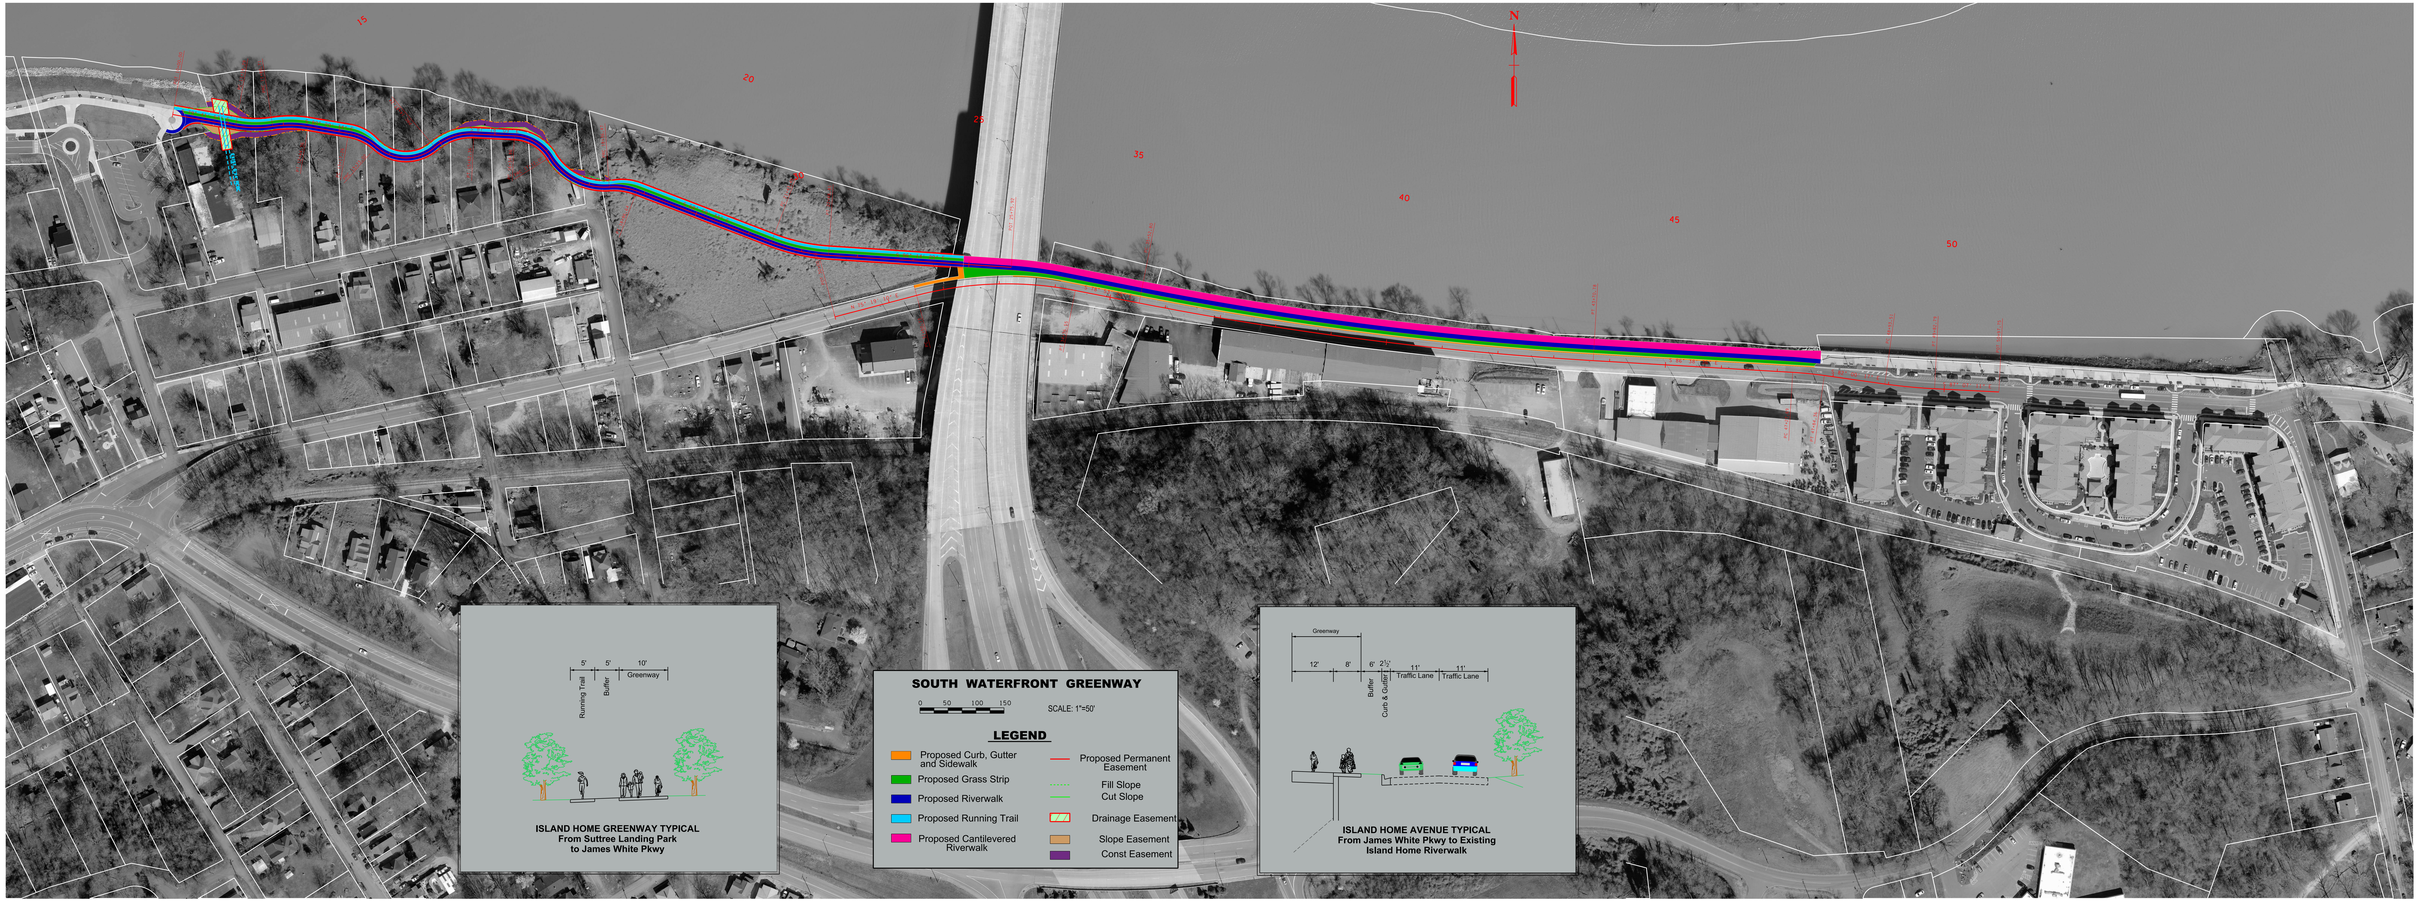
N
5'
5'
10'
Running Trail
Buffer
Greenway
ISLAND HOME GREENWAY TYPICAL
From Suttree Landing Park
to James White Pkwy
SOUTH WATERFRONT GREENWAY
0 50 100 150
SCALE: 1"=50'
LEGEND
Proposed Curb, Gutter and Sidewalk
Proposed Grass Strip
Proposed Riverwalk
Proposed Running Trail
Proposed Cantilevered Riverwalk
Proposed Permanent Easement
Fill Slope
Cut Slope
Drainage Easement
Slope Easement
Const Easement
Greenway
12'
8'
6'
2½'
11'
Traffic Lane
11'
Traffic Lane
Buffer
Curb & Gutter
ISLAND HOME AVENUE TYPICAL
From James White Pkwy to Existing
Island Home Riverwalk