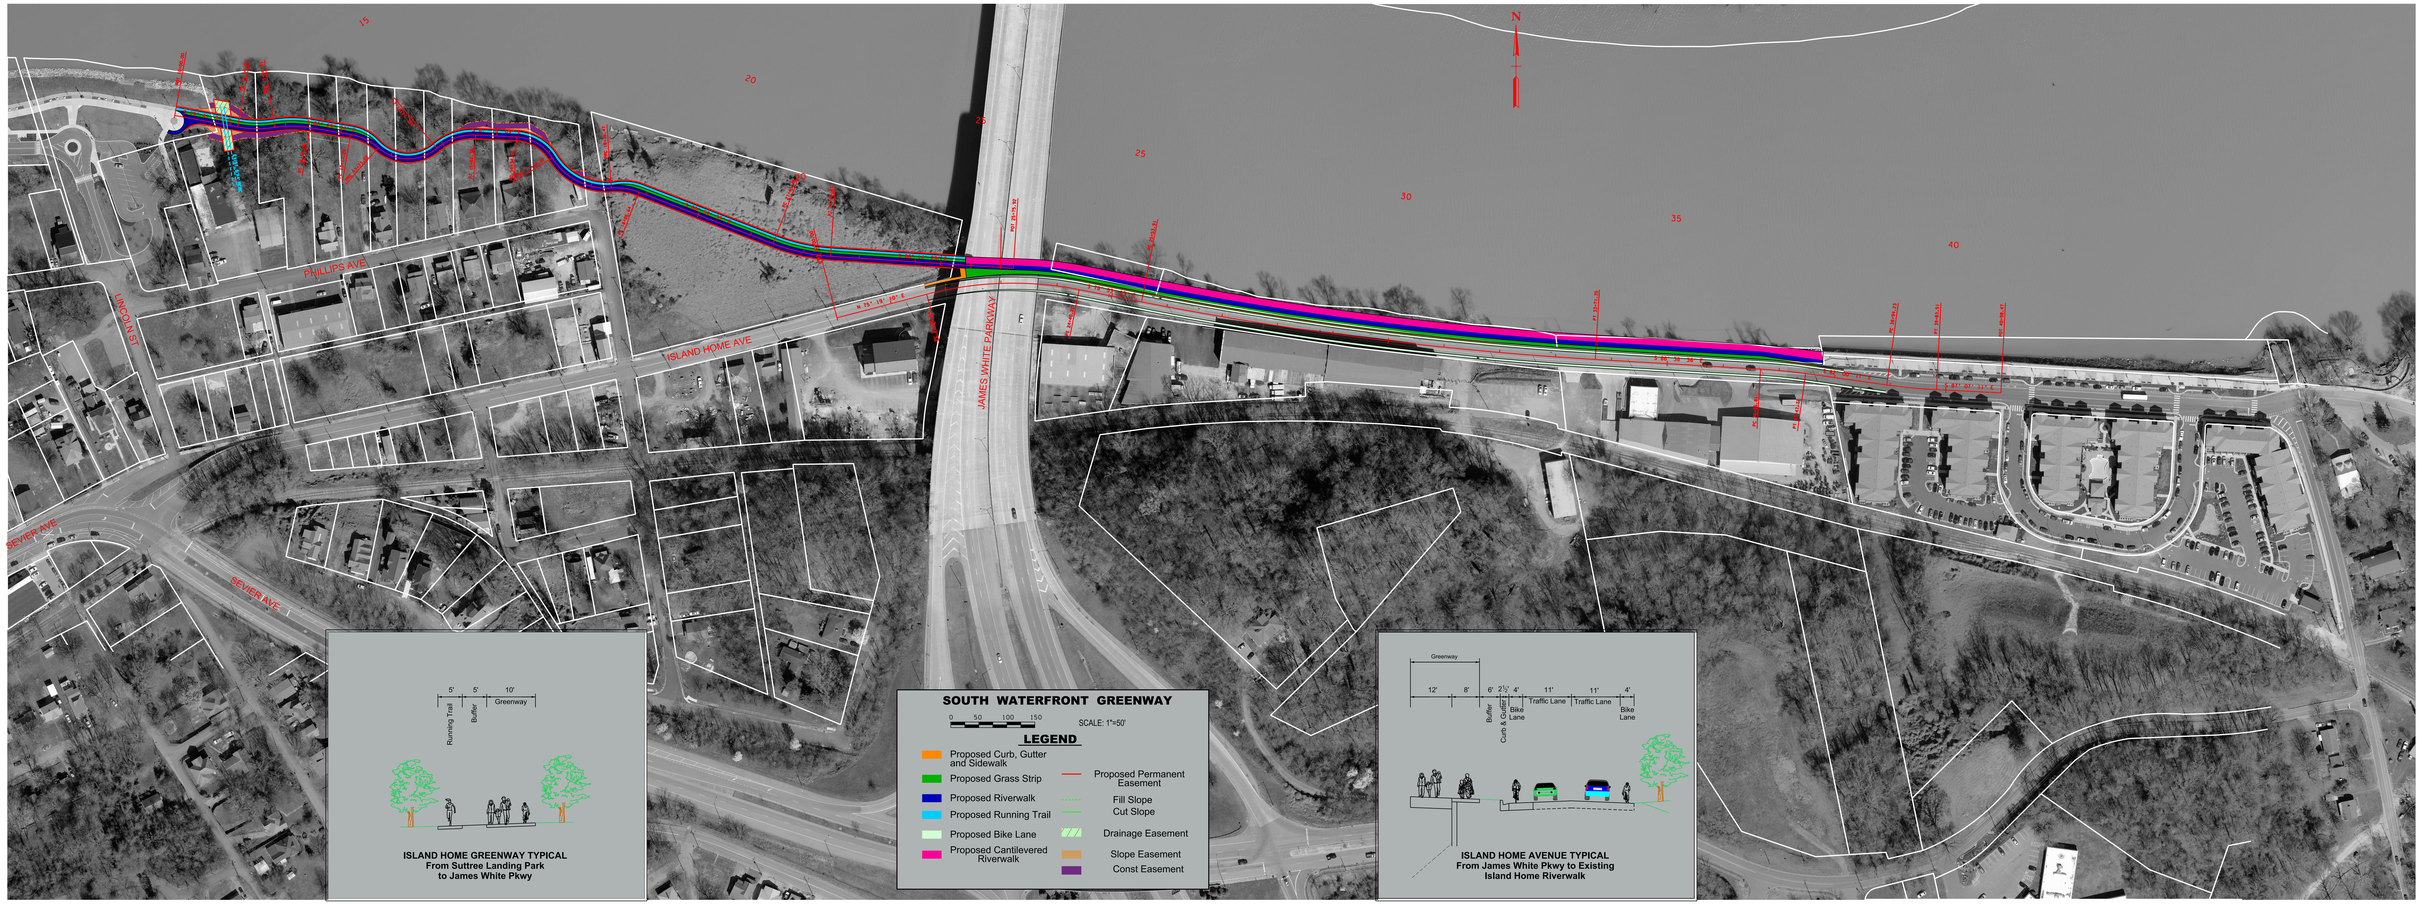
N
PHILLIPS AVE
LINCOLN ST
ISLAND HOME AVE
JAMES WHITE PARKWAY
SEVIER AVE
SEVIER AVE
5'
5'
10'
Greenway
Running Trail
Buffer
ISLAND HOME GREENWAY TYPICAL
From Suttree Landing Park
to James White Pkwy
SOUTH WATERFRONT GREENWAY
0
50
100
150
SCALE: 1"=50'
LEGEND
Proposed Curb, Gutter and Sidewalk
Proposed Grass Strip
Proposed Riverwalk
Proposed Running Trail
Proposed Bike Lane
Proposed Cantilevered Riverwalk
Proposed Permanent Easement
Fill Slope
Cut Slope
Drainage Easement
Slope Easement
Const Easement
Greenway
12'
8'
6'
2½'
4'
11'
11'
4'
Buffer
Curb & Gutter
Bike Lane
Traffic Lane
Traffic Lane
Bike Lane
ISLAND HOME AVENUE TYPICAL
From James White Pkwy to Existing
Island Home Riverwalk