PROPOSED SITE BOUNDARY

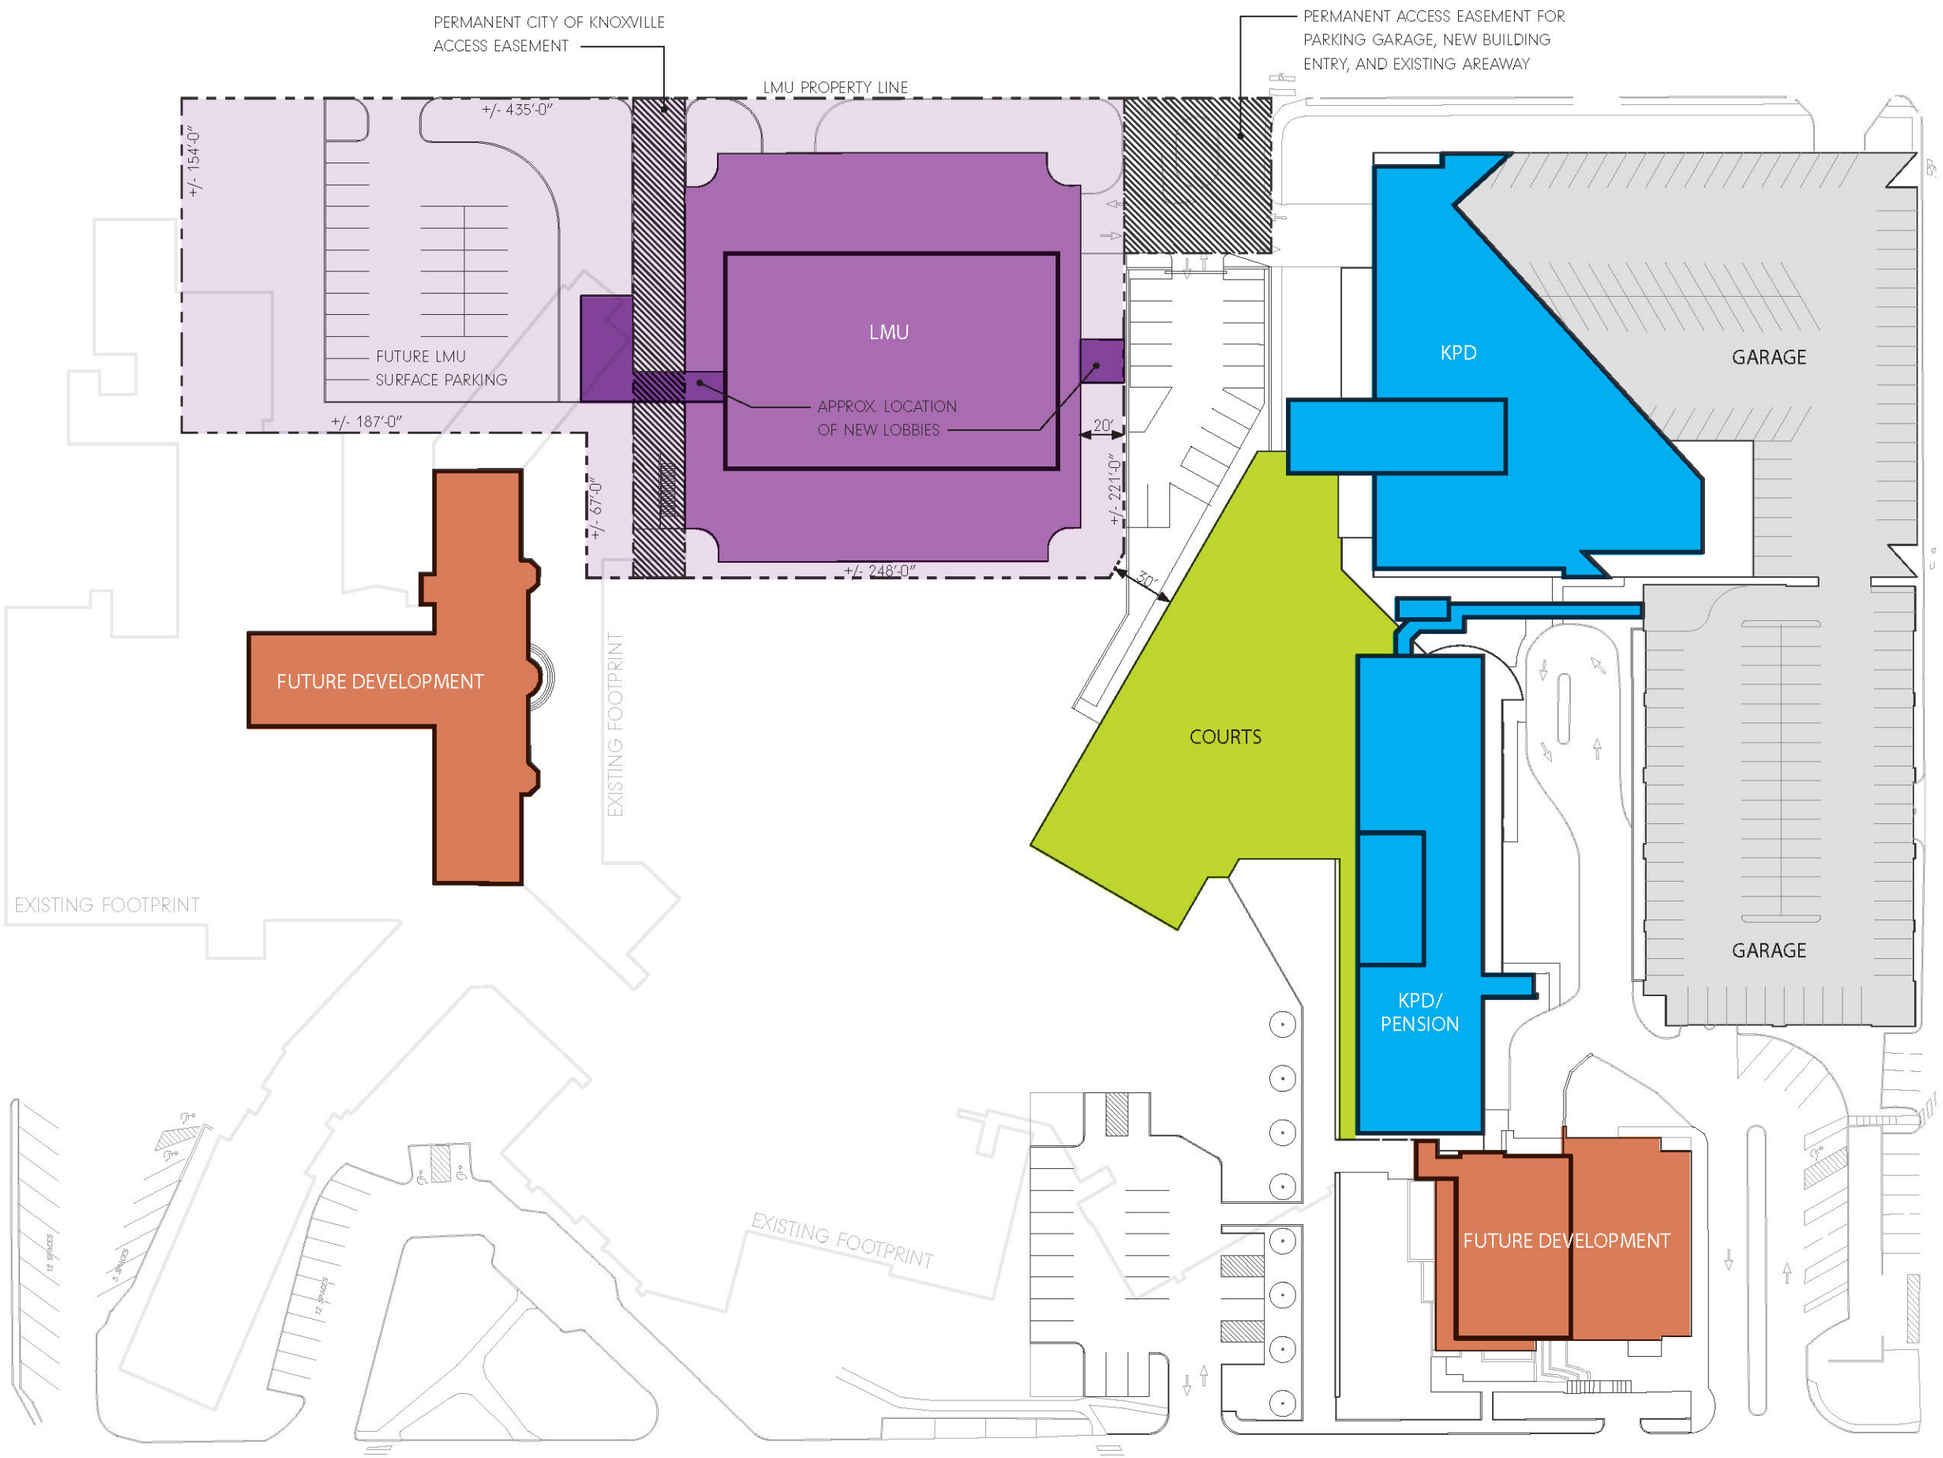

LEGEND / KEY NOTES

- COURTS
- COK
- LMU
- FUTURE DEVELOPMENT
- PARKING GARAGE (COK)
- PROPERTY LINE

Attachment: LMU Site Diagram (7225 : St. Mary's to KCDC (For LMU))